



MICHAEL TUCK
ESTATE & LETTING AGENTS



38 Courtfield Road, Quedgeley, GL2 4UG

Gloucester

Guide Price **£265,000**

38 Courtfield Road

Quedgeley, Gloucester

CORNER PLOT Three Bedroom Semi-Detached Home
With NO ONWARD CHAIN & OFF ROAD PARKING!

Located in Courtfield Road, this property comprises;
Entrance hall, wc, kitchen/diner & lounge.

Upstairs we have; Three good sized bedrooms &
family bathroom.

Added incentives include; Garage, off-road parking,
workshop, upvc double glazing & gas central
heating!

Property for sale through Michael Tuck Estate Agents
Quedgeley. Potential rental value £1395pcm contact
Michael Tuck Lettings for more details.

Call us on 01452 543200 to view!


Council Tax band: C

Tenure: Freehold

EPC Energy Efficiency Rating: D

EPC Environmental Impact Rating: D

- Corner Plot
- No Onward Chain
- Upvc Double Glazing
- Kitchen/Diner
- Three GOOD Sized Bedrooms
- Garage & Workshop
- Off Road Parking
- Gas Central Heating
- Energy Rating D

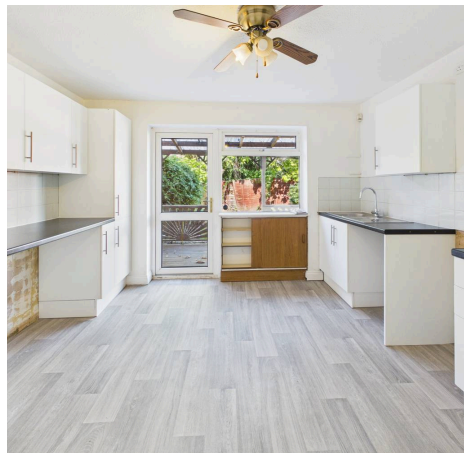

Hallway

5' 9" x 5' 6" (1.76m x 1.67m)

WC

5' 0" x 3' 5" (1.53m x 1.05m)

Lounge

15' 10" x 10' 10" (4.82m x 3.29m)

Kitchen/Diner

12' 0" x 11' 10" (3.67m x 3.61m)

Landing

10' 4" x 5' 10" (3.15m x 1.78m)

Bedroom

15' 11" x 10' 11" (4.85m x 3.34m)

Bedroom


8' 6" x 8' 9" (2.58m x 2.66m)


Bedroom

8' 8" x 7' 2" (2.65m x 2.18m)

Bathroom

7' 8" x 5' 6" (2.33m x 1.68m)

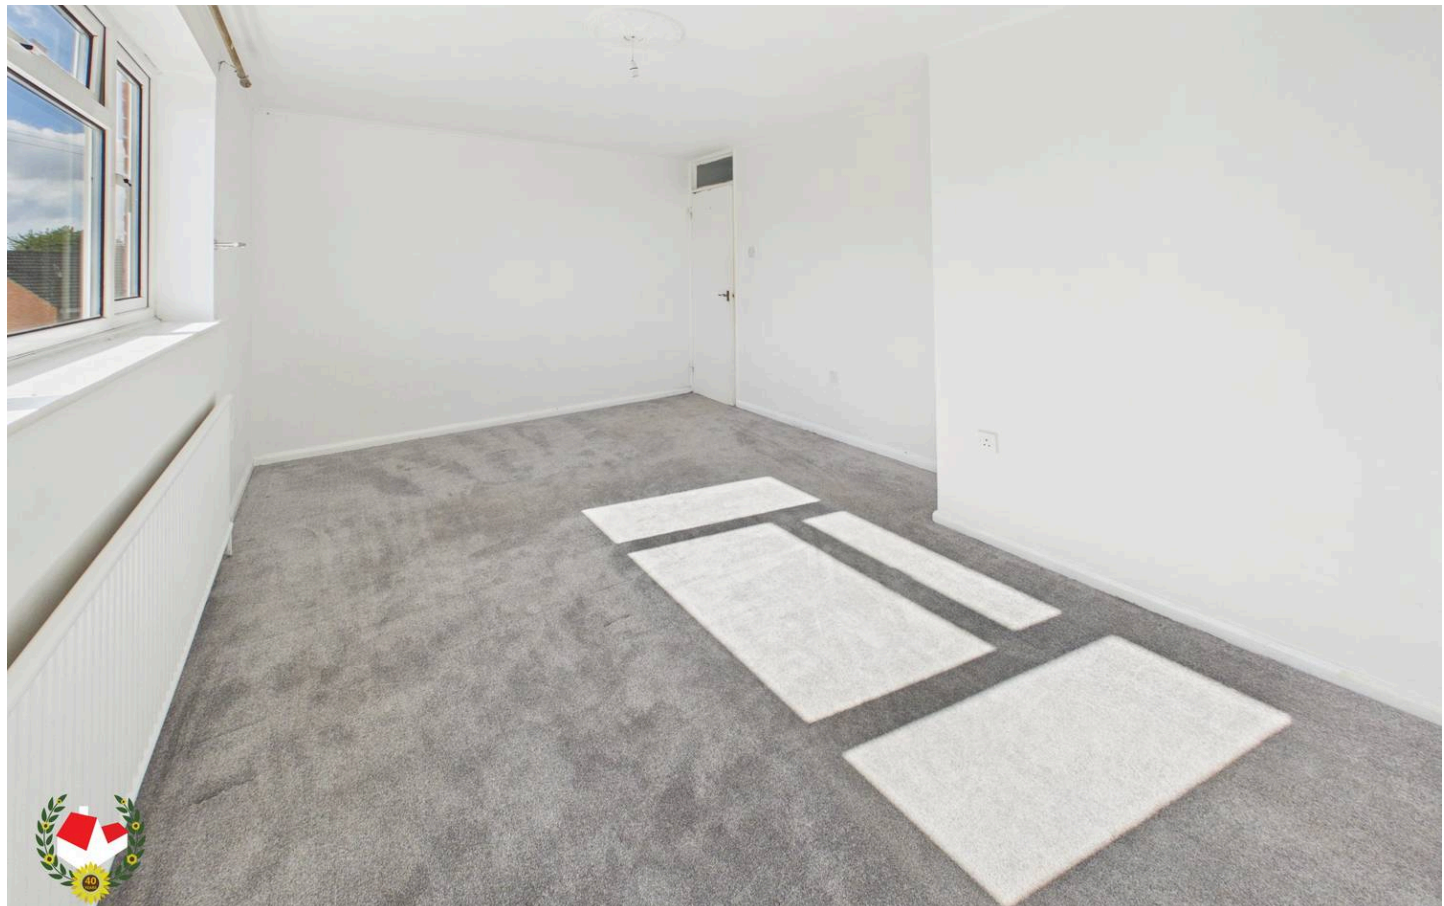


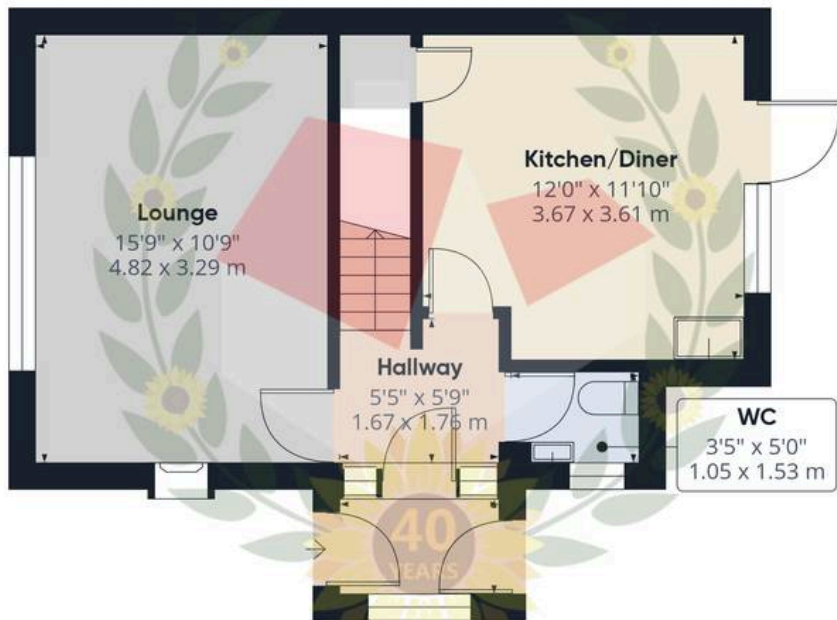

Ground Floor Building 1



Floor 1 Building 1

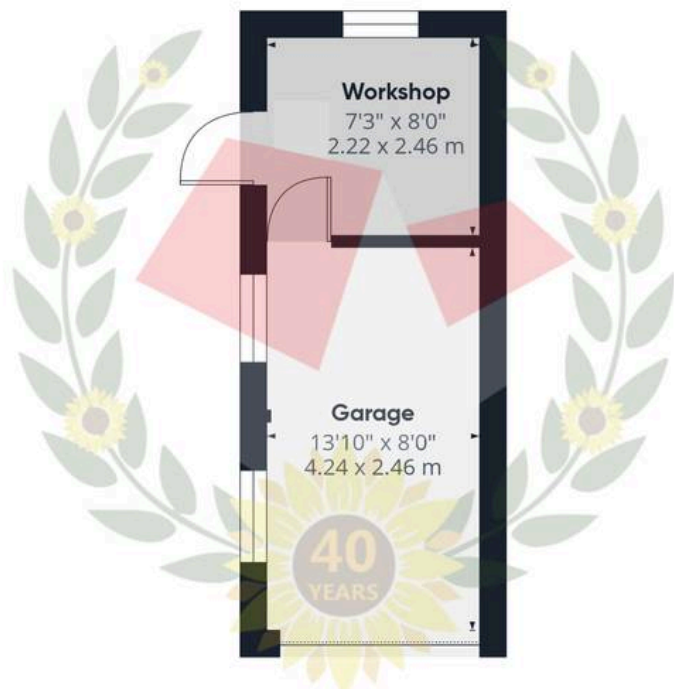

Ground Floor Building 2

Approximate total area⁽¹⁾

959 ft²

89 m²

(1) Excluding balconies and terraces

Calculations reference the RICS IPMS 3C standard. Measurements are approximate and not to scale. This floor plan is intended for illustration only.

GIRAFFE360



Michael Tuck Quedgeley

1 School Lane, Quedgeley - GL2 4PJ

01452 543200 • estates.quedgeley@michaeltuck.co.uk • www.michaeltuck.co.uk/



Important notice: Michael Tuck, its clients and any joints give notice that 1: They are not authorised to make or give any representations or warranties in relation to the property either here or elsewhere, either on their own behalf of their client or otherwise. They assume no responsibility for any statement that may be made in these particulars. These particulars do not form part of any offer or contract and must not be relied upon as statements or representation of fact. 2: Any areas, measurements or distances are approximate. The text, photographs and plans are for guidance only and are not necessarily comprehensive. It should not be assumed that the property has all necessary planning, building regulation or other consents and Michael Tuck have not tested any services, equipment or facilities. Purchasers must satisfy themselves by inspection or otherwise.